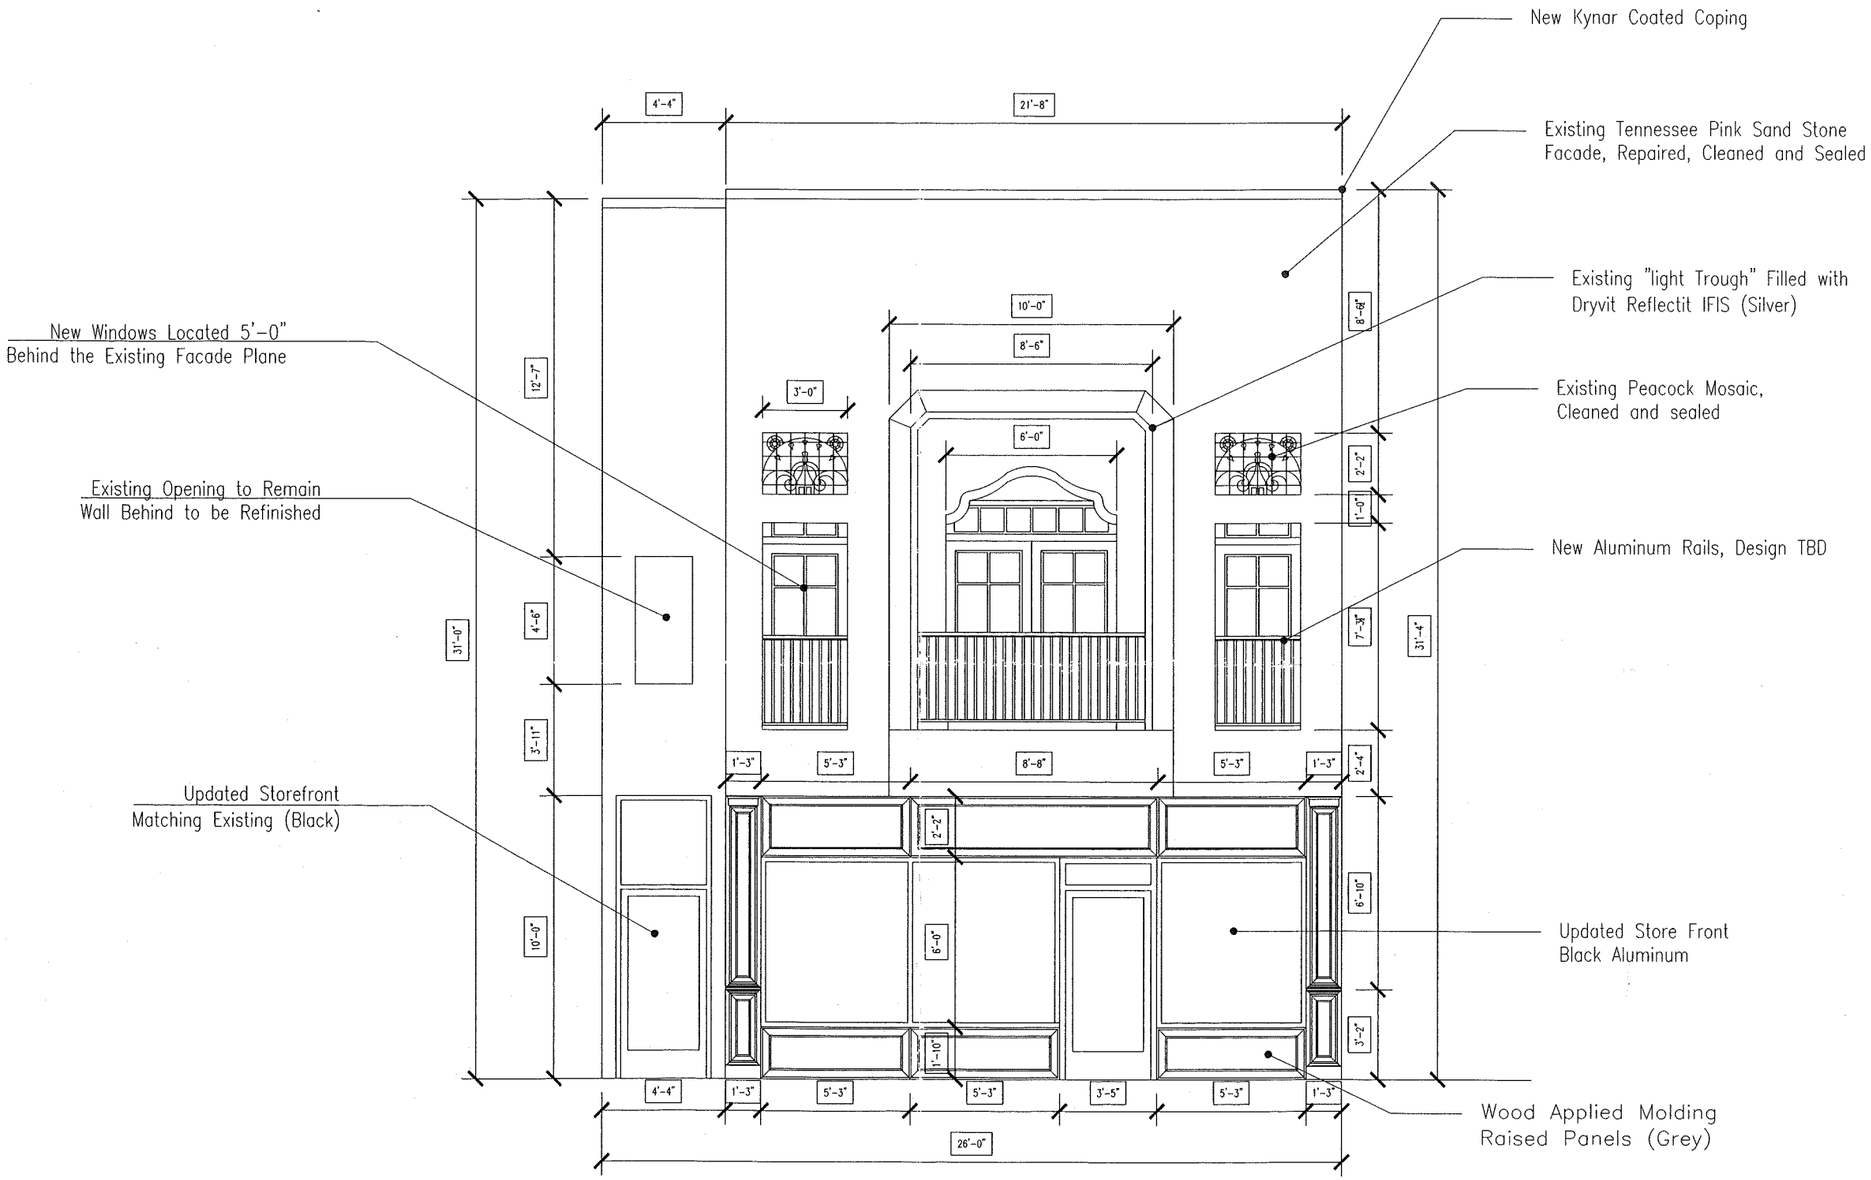


102 South Main Street Facade (Snooky's)

Scale 3/8" = 1'-0"